**NAME OF WORK** IMPROVEMENTS AND RESTORATION OF ROADS IN WARD NO. 06 (PACKAGE 02) (PACKAGE CONSISTS OF 11 WORKS).

# Key Map

## Second and Part Bill

# (Book No: 02)

Scanned by CamScanner

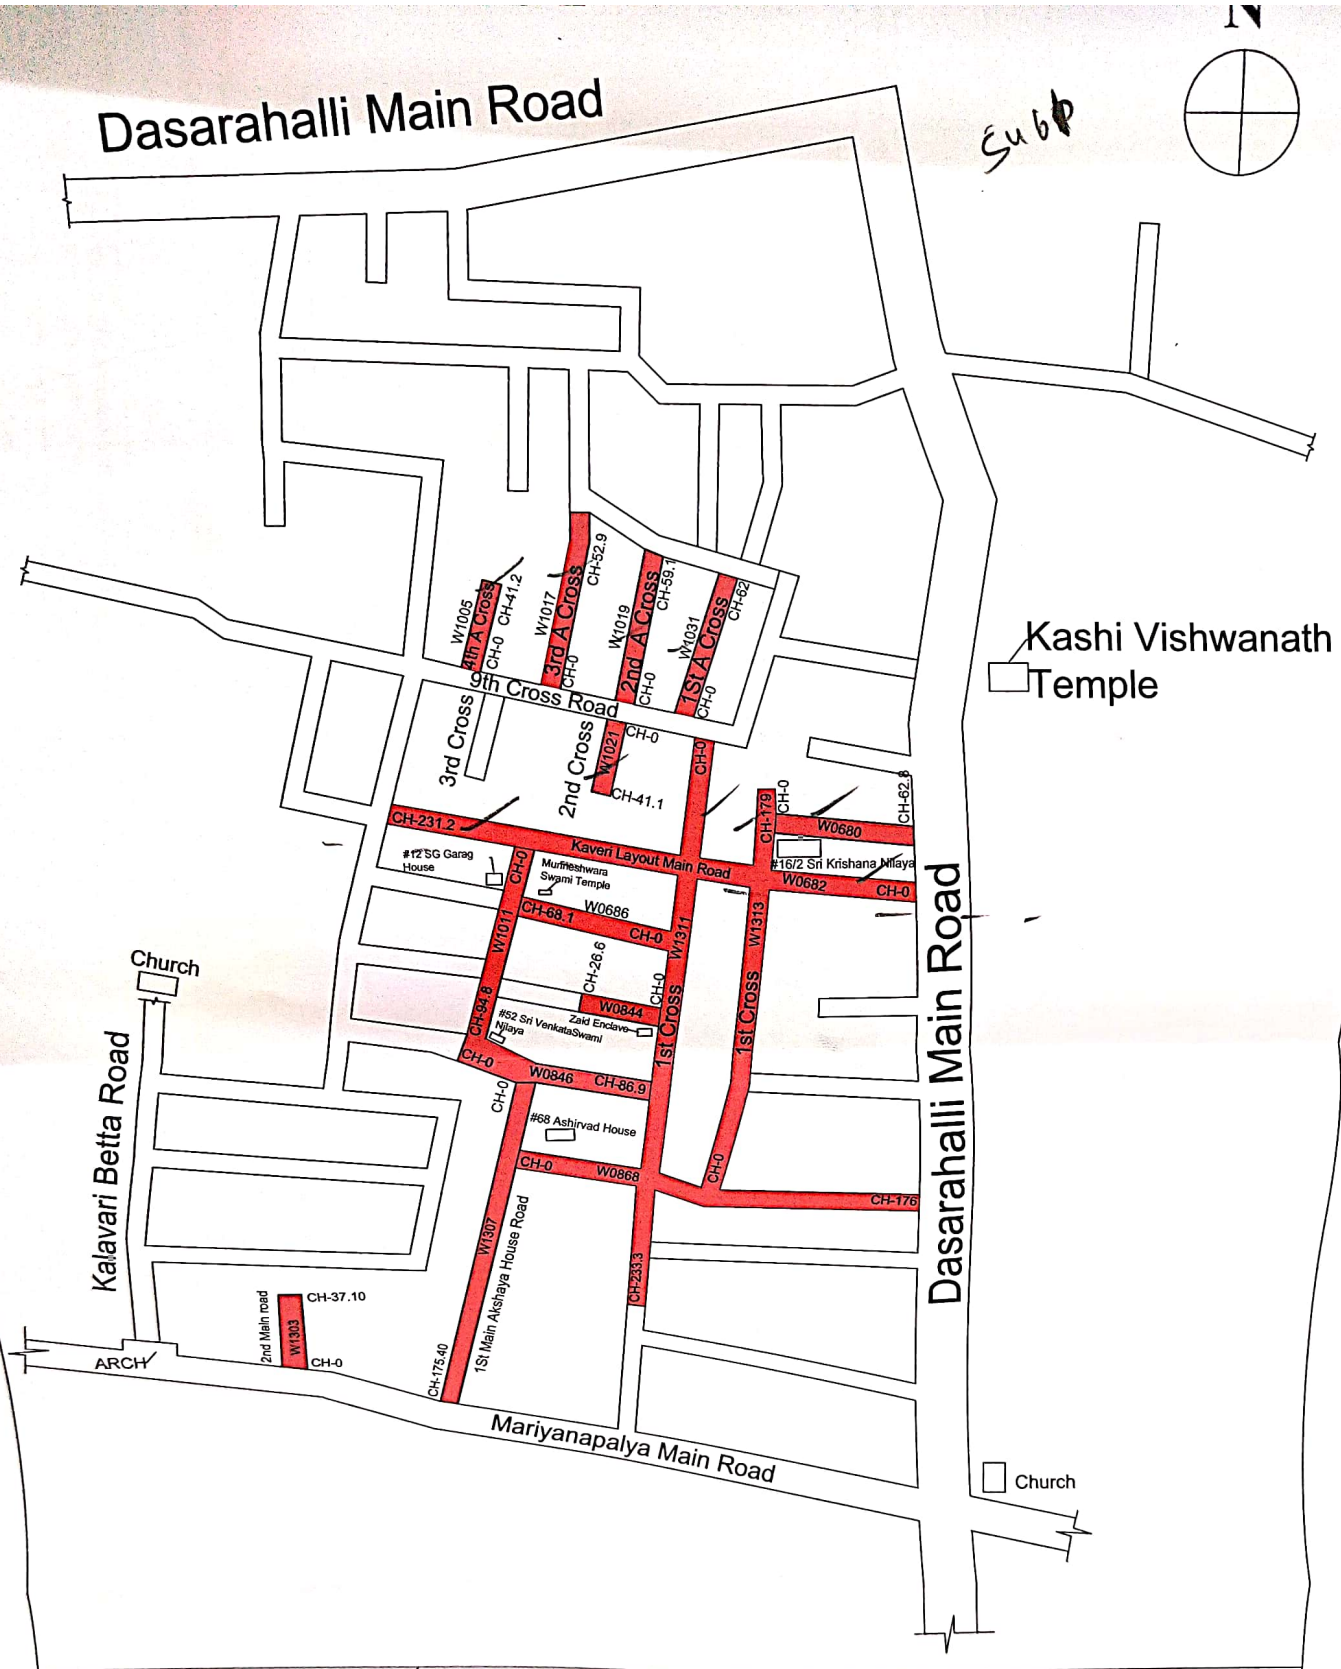


**NOTES:-**

1) Do Not Scale The Drawings
2) All Dimensions Are In meters

INDEX

Asphalt Road

| | |
|---|---|
| **PROJECT** | Improvements and Restoration of Roads in Ward No.06 (Package No -02) (Package Consists of 11 works) |
| **CLIENT** | BBMP |


CIVIL PRO
PROJECT MANAGEMENT CONSULTANTS
No. 4, 7th MAIN,
MALLESWARAM BANGALORE-560003
Ph : 23444801
Mob : 91-9448227083,91-9972924526
E-mail. rudraprasad3@rediffmail.com
Web: www.arkengineers.com


Scanned by CamScanner

PRODUCED BY AN AUTODESK EDUCATIONAL PRODUCT

# SHABARI NAGAR

N

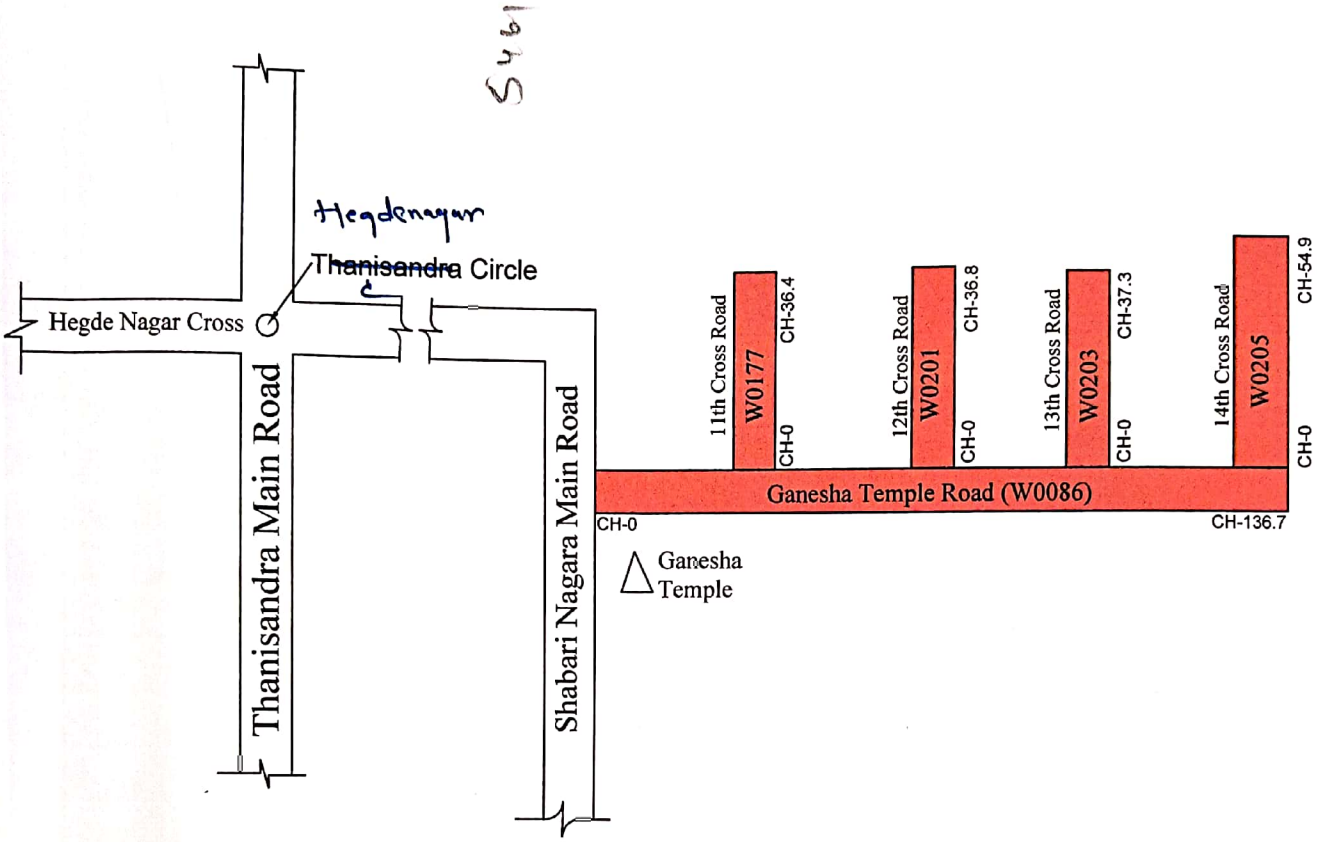


PRODUCED BY AN AUTODESK EDUCATIONAL PRODUCT

**TES:-**

Do Not Scale The Drawings

All Dimensions Are In meters

INDEX

ASPHALT ROAD

| | |
|---|---|
| PROJECT | Improvements and Restoration of Roads in Ward No.06 (Package No -02) (Package Consists of 11 works) |
| CLIENT | BBMP |

CIVIL PRO

PROJECT MANAGEMENT CONSULTANTS
No. 4, 7th MAIN,
MALLESWARAM BANGALORE-560003
Ph : 23444801
Mob : 91-9448227083,91-9972924526
E-mail: rudraprasad3@rediffmail.com
Web: www.arkengineeers.com

ಕಾರ್ಯಪಾಲಕ ಅಭಿಯಂತರರು
ಬಿ.ಬಿ.ಎಂ.ಪಿ ಬ್ಯಾಟರಾಯನಪುರ ಉಪ ವಿಭಾಗ

ಕಾರ್ಯಪಾಲಕ ಅಭಿಯಂತರರು
ಬ್ಯಾಟರಾಯನಪುರ ಉಪ ವಿಭಾಗ
ಬಿ.ಬಿ.ಎಂ.ಪಿ, ಬೆಂಗಳೂರು-26

PRODUCED BY AN AUTODESK EDUCATIONAL PRODUCT

Scanned by CamScanner

PRODUCED BY AN AUTODESK EDUCATIONAL PRODUCT

# RACHENAHALLI LAKE

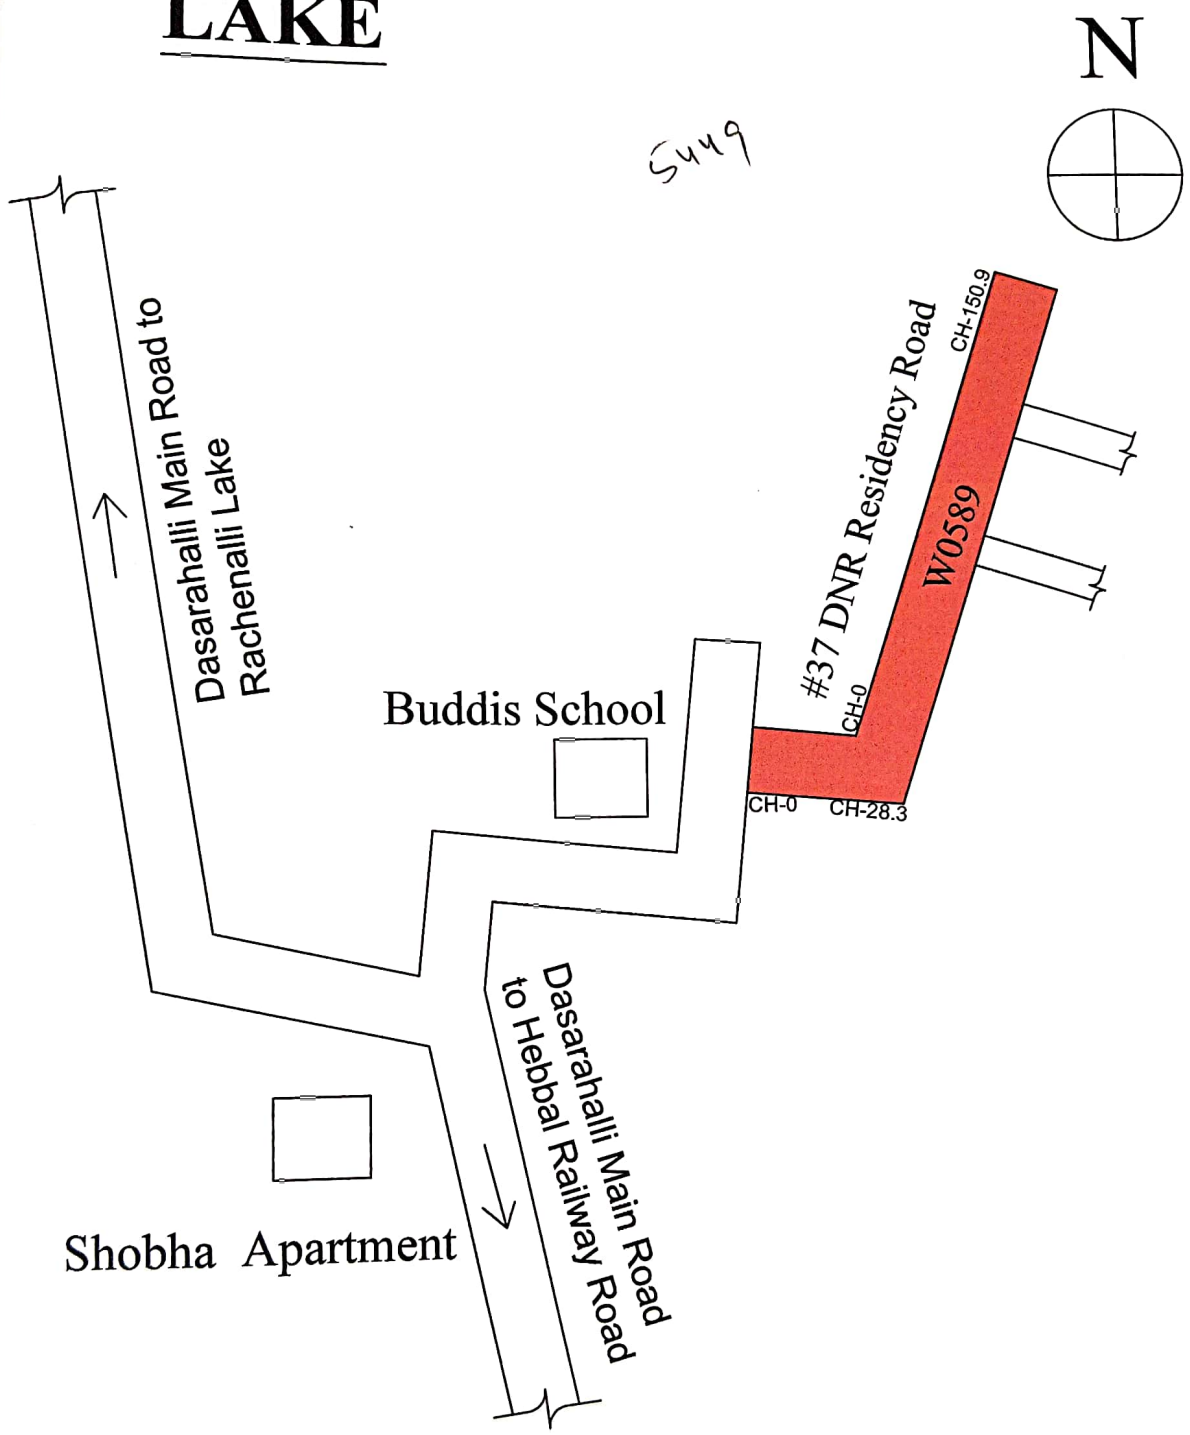


| | |
|---|---|
| **NOTES:-**<br>1) Do Not Scale The Drawings<br>2) All Dimensions Are In meters | INDEX<br>ASPHALT ROAD |
| **PROJECT** | Improvements and Restoration of Roads in Ward No.06 (Package No -02) (Package Consists of 11 works) |
| **CLIENT** | BBMP |

CIVILPRO
PROJECT MANAGEMENT CONSULTANTS
No. 4, 7th MAIN,
MALLESWARAM BANGALORE-560003
Ph : 23444801
Mob : 91-9448227083,91-9972924526
E-mail: rudraprasad3@rediffmail.com
Web: www.arkengineers.com

PRODUCED BY AN AUTODESK EDUCATIONAL PRODUCT

Scanned by CamScanner

PRODUCED BY AN AUTODESK EDUCATIONAL PRODUCT

# DEFENCE LAYOUT

N

SSHSD

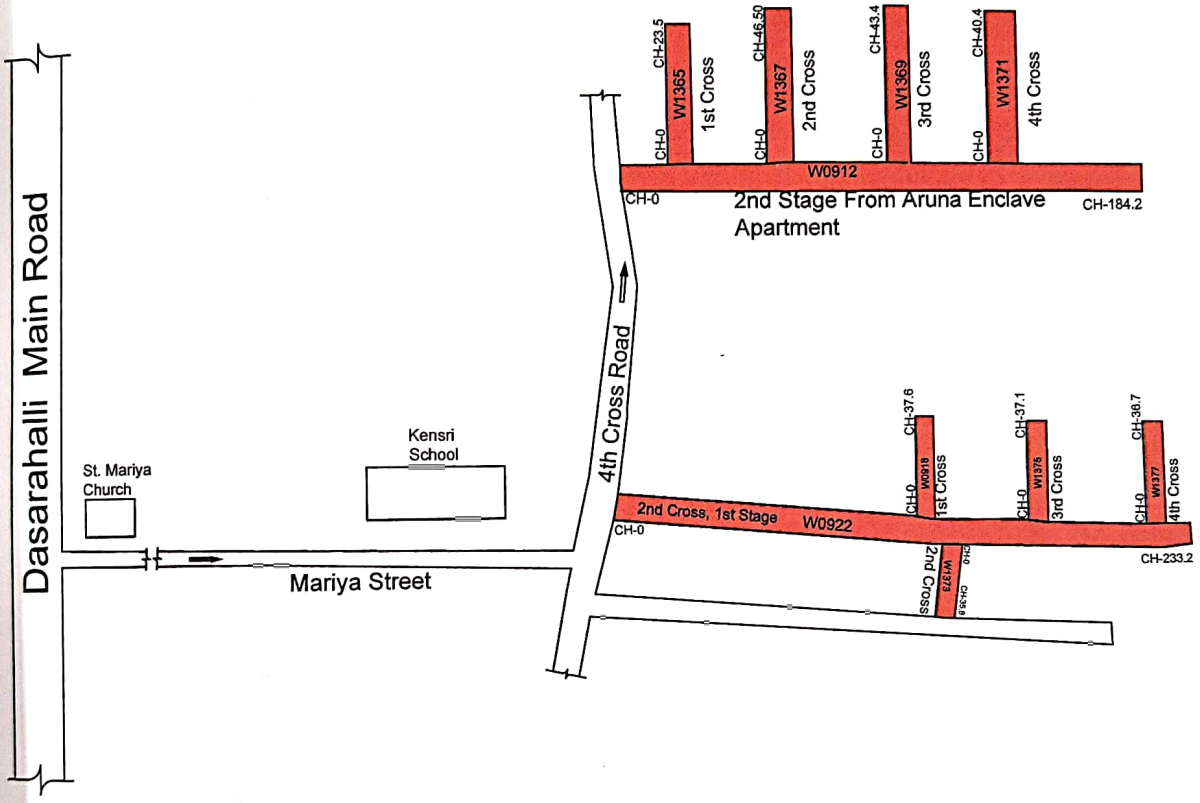


PRODUCED BY AN AUTODESK EDUCATIONAL PRODUCT

**NOTES:-**

1) Do Not Scale The Drawings
2) All Dimensions Are In meters

INDEX

ASPHALT ROAD

| | |
|---|---|
| PROJECT | Improvements and Restoration of Roads in Ward No.06 (Package No -02) (Package Consists of 11 works) |
| CLIENT | BBMP |

CIVIL PRO
PROJECT MANAGEMENT CONSULTANTS
No. 4, 7th MAIN,
MALLESWARAM BANGALORE-560003
Ph : 23444801
Mob : 91-9448227083,91-9972924526
E-mail: rudraprasad3@rediffmail.com
Web: www.arkengineeers.com

PRODUCED BY AN AUTODESK EDUCATIONAL PRODUCT

Scanned by CamScanner

# BHARAT NAGAR

N

App - 55451
Cou - 55455

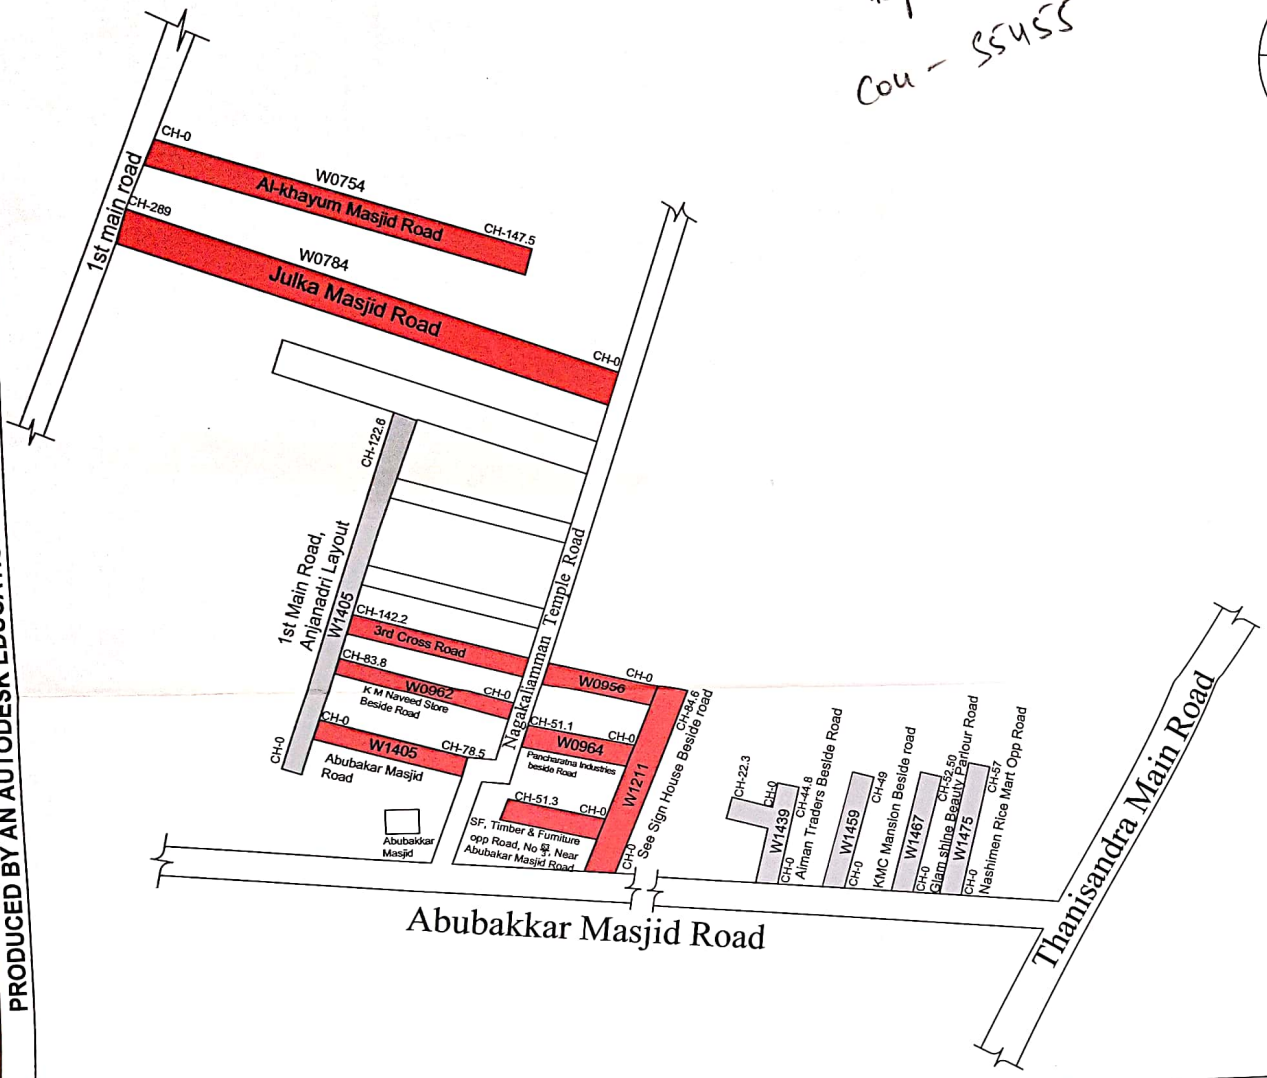


PRODUCED BY AN AUTODESK EDUCATIONAL PRODUCT

PRODUCED BY AN AUTODESK EDUCATIONAL PRODUCT

INDEX

**NOTES:-**

1) Do Not Scale The Drawings

2) All Dimensions Are In meters

ASPHALT ROAD

CC ROAD

| | |
|---|---|
| PROJECT | Improvements and Restoration of Roads in Ward No.06 (Package No -02) (Package Consists of 11 works) |
| CLIENT | BBMP |

CIVIL PRO

PROJECT MANAGEMENT CONSULTANTS
No. 4, 7th MAIN,
MALLESWARAM BANGALORE-560003
Ph : 23444801
Mob : 91-9448227083,91-9972924526
E-mail: rudraprasad3@rediffmail.com
Web: www.arkengineeers.com

PRODUCED BY AN AUTODESK EDUCATIONAL PRODUCT

Scanned by CamScanner

# BHARATH NAGAR & ANJANADRI LAYOUT

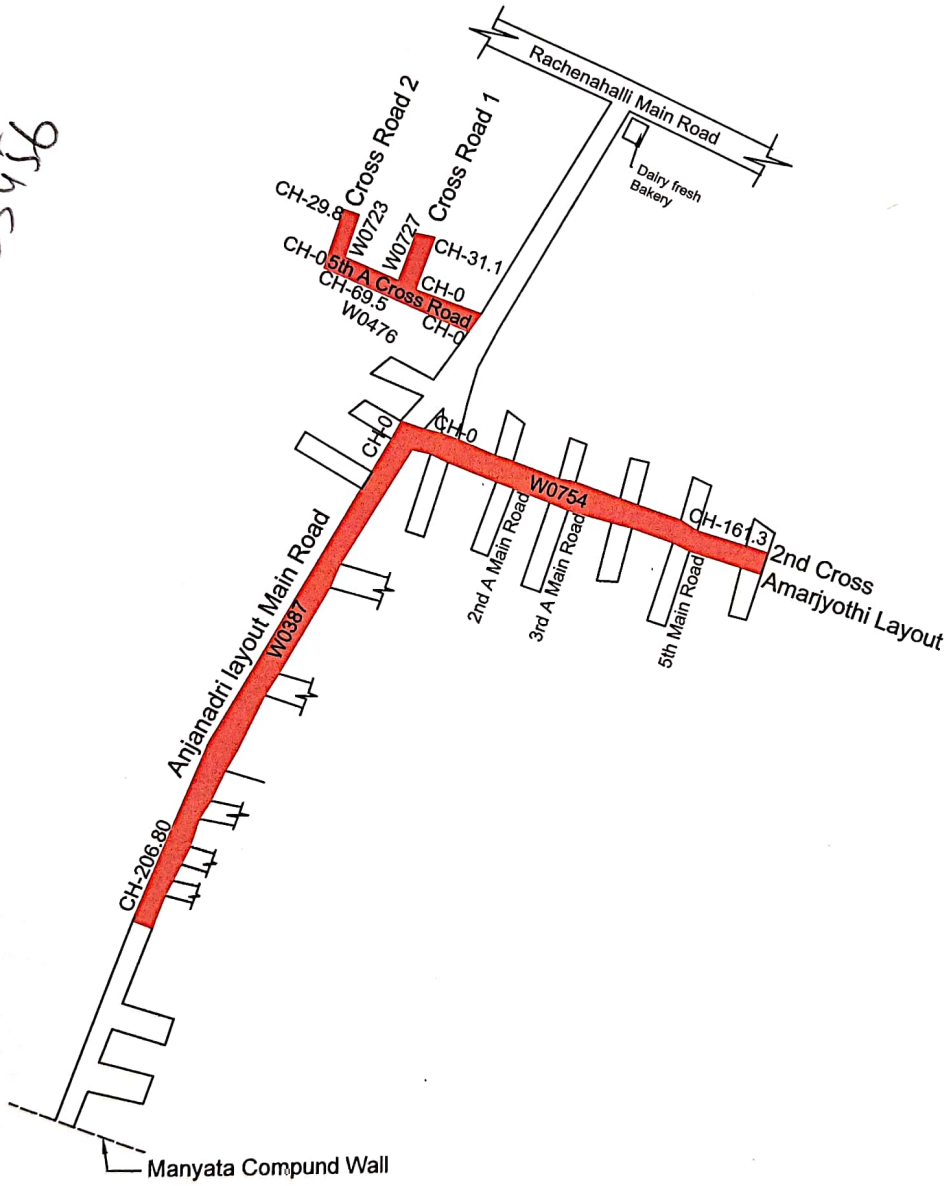


| | |
|---|---|
| TES:-<br>) Do Not Scale The Drawings<br>) All Dimensions Are In meters | INDEX<br>Asphalt Road |
| PROJECT | Improvements and Restoration of Roads in Ward No.06 (Package No -02) (Package Consists of 11 works) |
| CLIENT | BBMP |

CIVIL PRO
PROJECT MANAGEMENT CONSULTANTS
No. 4, 7th MAIN,
MALLESWARAM BANGALORE-560003
Ph : 23444801
Mob : 91-9448227083,91-9972924526
E-mail: rudraprasad3@rediffmail.com
Web: www.arkengineeers.com

Scanned by CamScanner

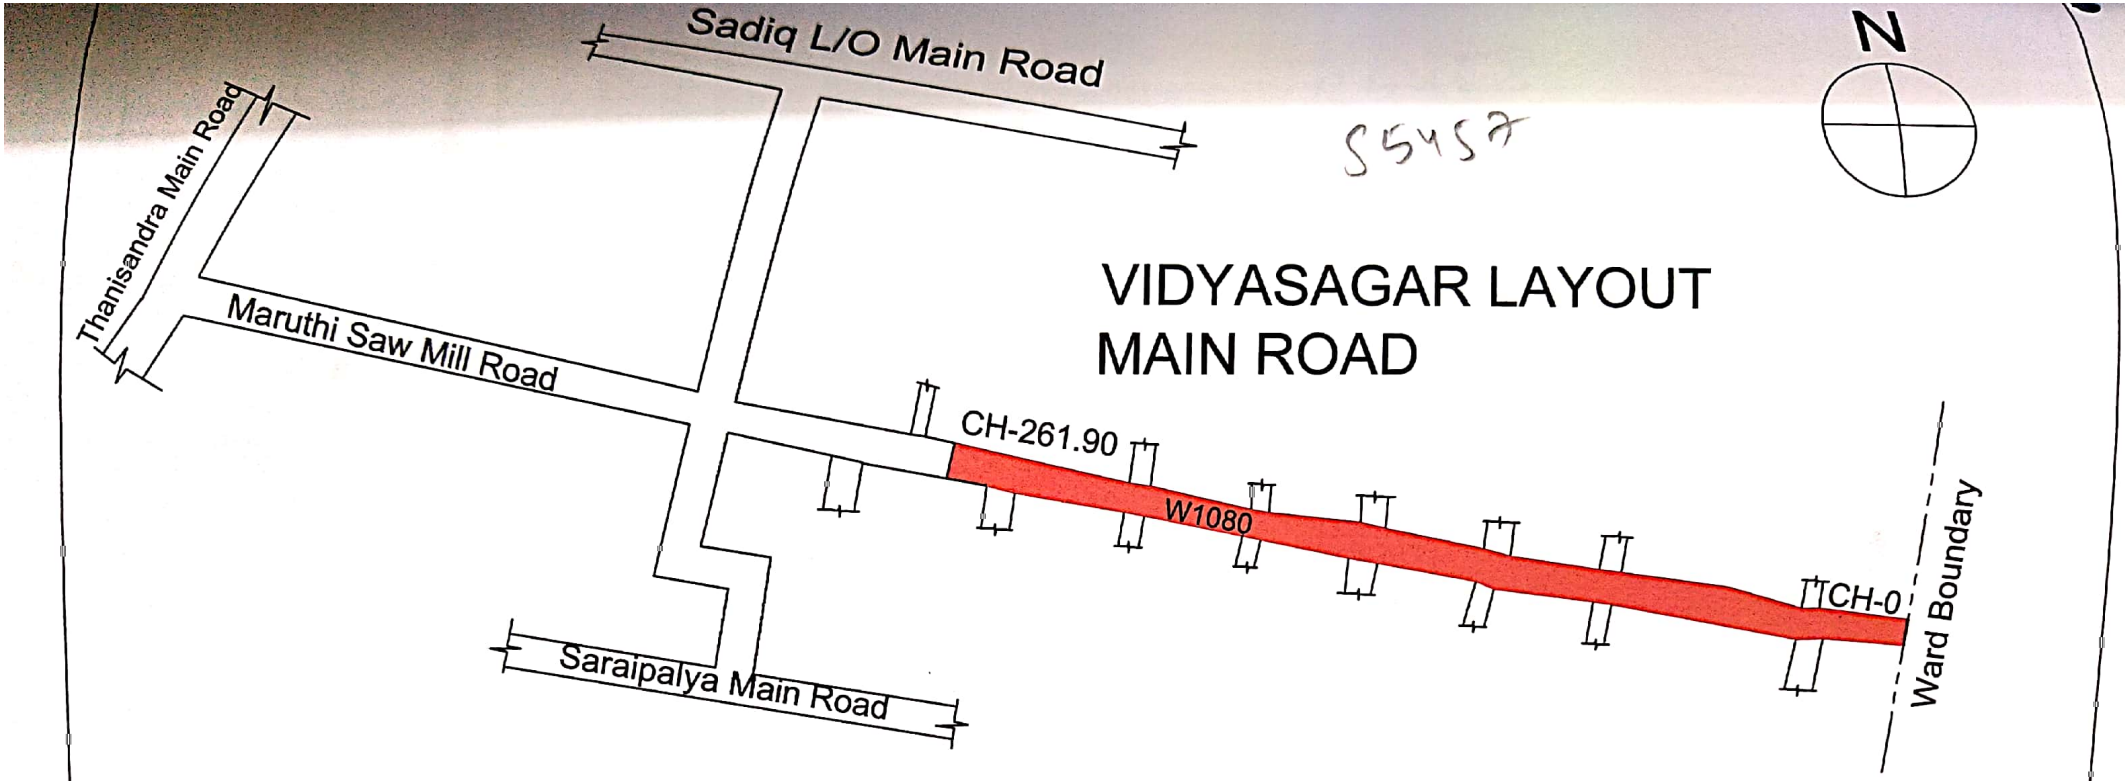


**NOTES:-**

1) Do Not Scale The Drawings

2) All Dimensions Are In meters

INDEX

Asphalt Road

| | |
|---|---|
| **PROJECT** | Improvements and Restoration of Roads in Ward No.06 (Package No -02) (Package Consists of 11 works) |
| **CLIENT** | BBMP |

CIVIL PRO

PROJECT MANAGEMENT CONSULTANTS
No. 4, 7th MAIN,
MALLESWARAM BANGALORE-560003
Ph : 23444801
Mob : 91-9448227083,91-9972924526
E-mail: rudraprasad3@rediffmail.com
Web: www.arkengineeers.com

Scanned by CamScanner

# HEGDE NAGAR

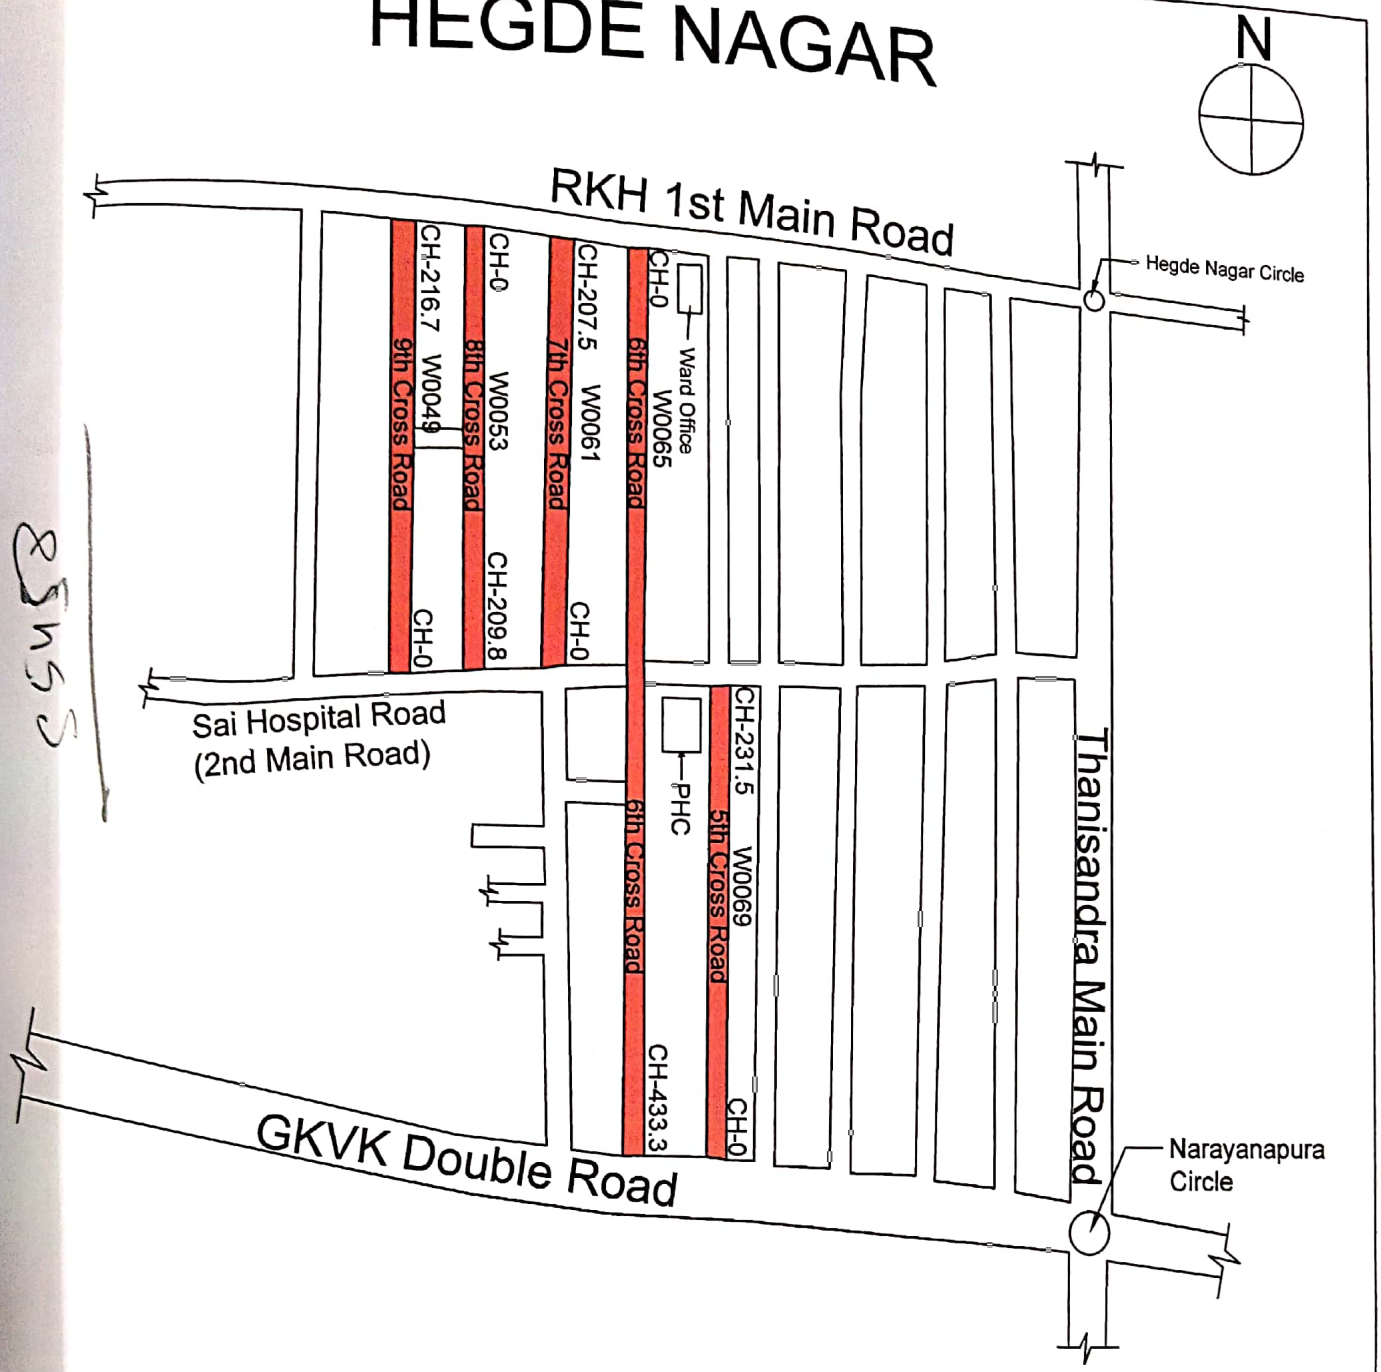


**TES:-**

**Do Not Scale The Drawings**

**All Dimensions Are In meters**

INDEX

Asphalt Road

| | | |
|---|---|---|
| **ROJECT** | Improvements and Restoration of Roads in Ward No.06 (Package No -02) (Package Consists of 11 works) | CIVIL PRO<br>PROJECT MANAGEMENT CONSULTANTS<br>No. 4, 7th MAIN,<br>MALLESWARAM BANGALORE-560003<br>Ph : 23444801<br>Mob : 91-9448227083,91-9972924526<br>E-mail: rudraprasad3@rediffmail.com<br>Web: www.arkengineers.com |
| **CLIENT** | BBMP | |

ಸಹಾಯಕ ಅಧಿಯಂತರರು
ಬಿ.ಬಿ.ಎಂ.ಪಿ ಬ್ಯಾಟರಾಯನಪುರ ಉಪ ವಿಭಾಗ

ಸಹಾಯಕ ಕಾರ್ಯಪಾಲಕ ಅಭಿಯಂತರರು
ಬ್ಯಾಟರಾಯನಪುರ ಉಪ ವಿಭಾಗ
ಬಿ.ಬಿ.ಎಂ.ಪಿ, ಬೆಂಗಳೂರು-26

Scanned by CamScanner